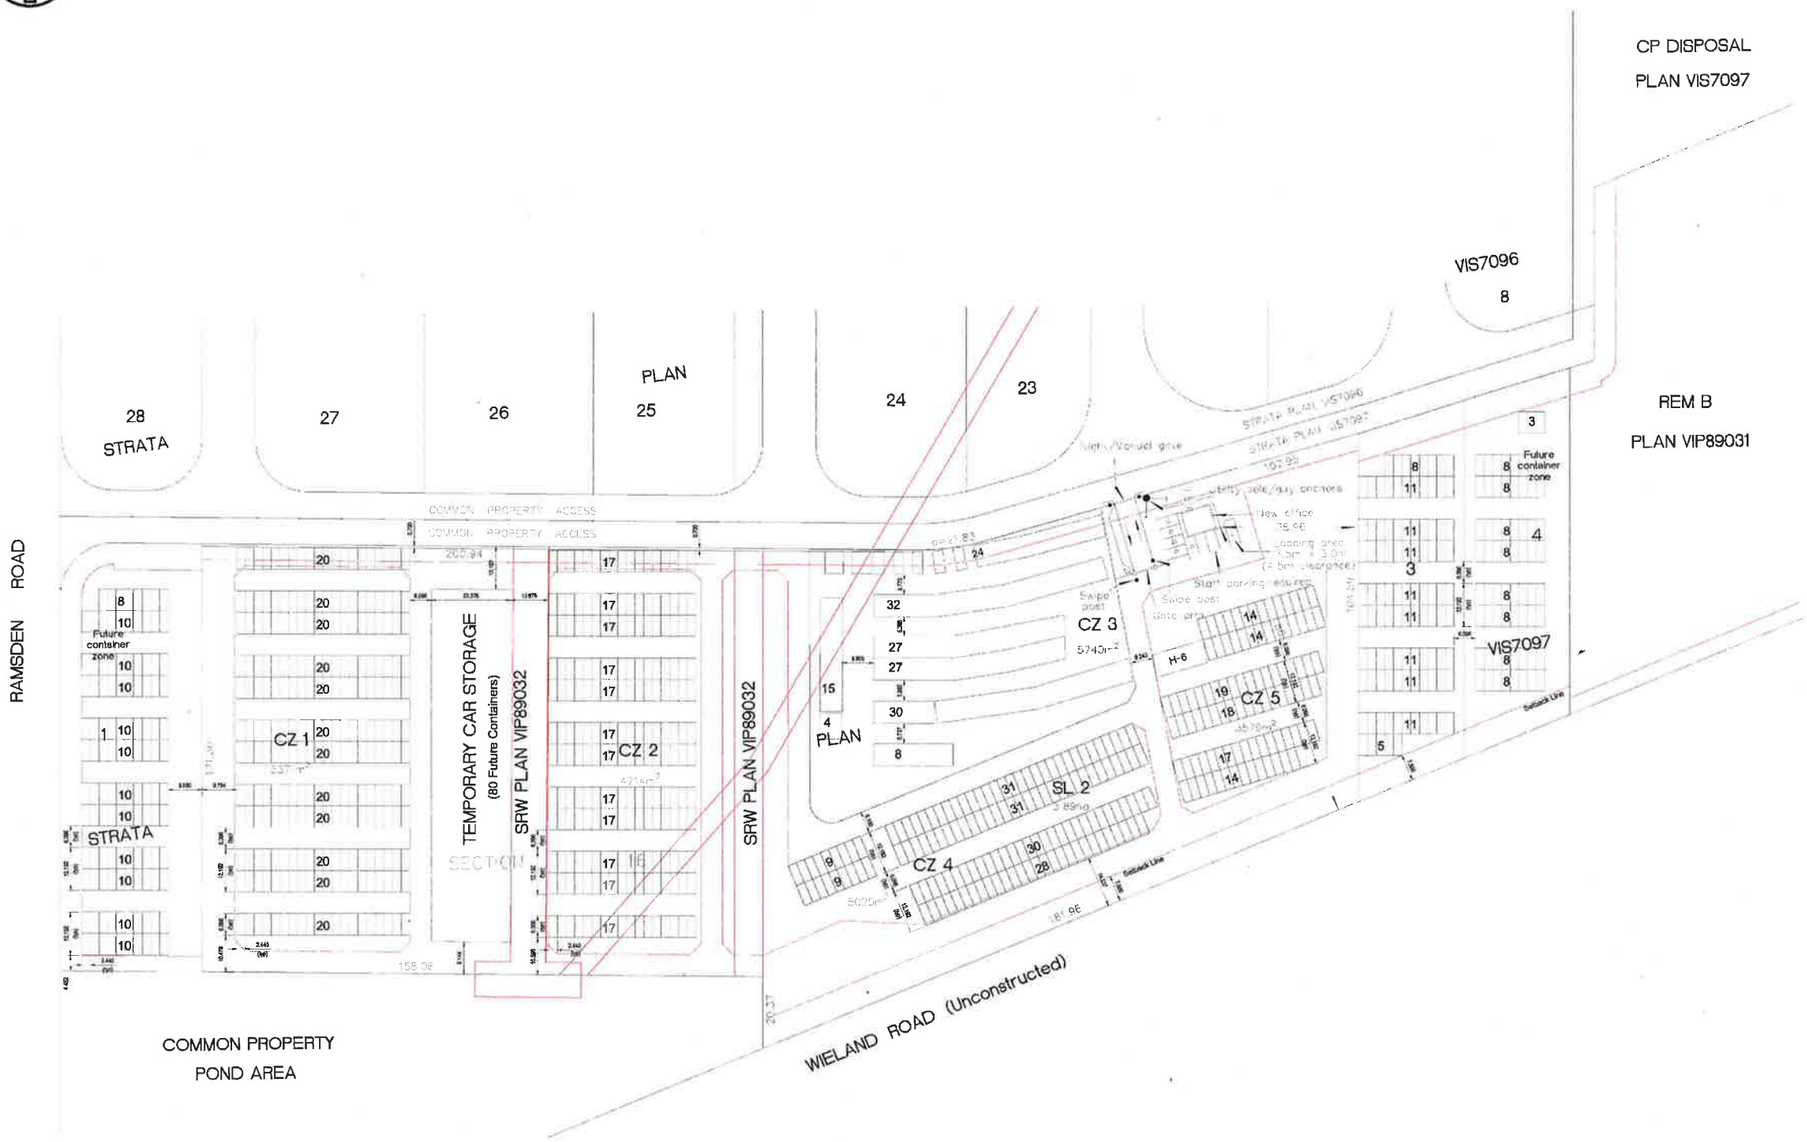

1 / A1.0 Site Plan
SCALE: 1:750

Legal:
Lots 1,2, 3 and 4
Section 16
Plan VIS 7097

Container Quantity:	964
(Future)	80
Total Containers	1044

(Final count may vary - but distance between rows and property line will be as shown)

CODE DATA:
Governing Code - Part 9 BCBC
Building Area 15 sq.m. (each Container)
Height - 1 story
Occupancy Group F Division 3 (Low Hazard)

See Alternative Solution:
Gage-Babcock March 15, 2012 Report

0	Apr. 16, 2012 Issued for review

REVISIONS

SEAL

PROJECT

Container Placement Plan
Sooke Business Park

Sooke, B.C.

Sheet

Site Plan

curtis paxton miles
architect melbc assoc aia
ph: 250.656.2259
email: carchitect@shaw.ca

REVISION 0

DATE Apr. 16, 2012

SHEET No. A1.0