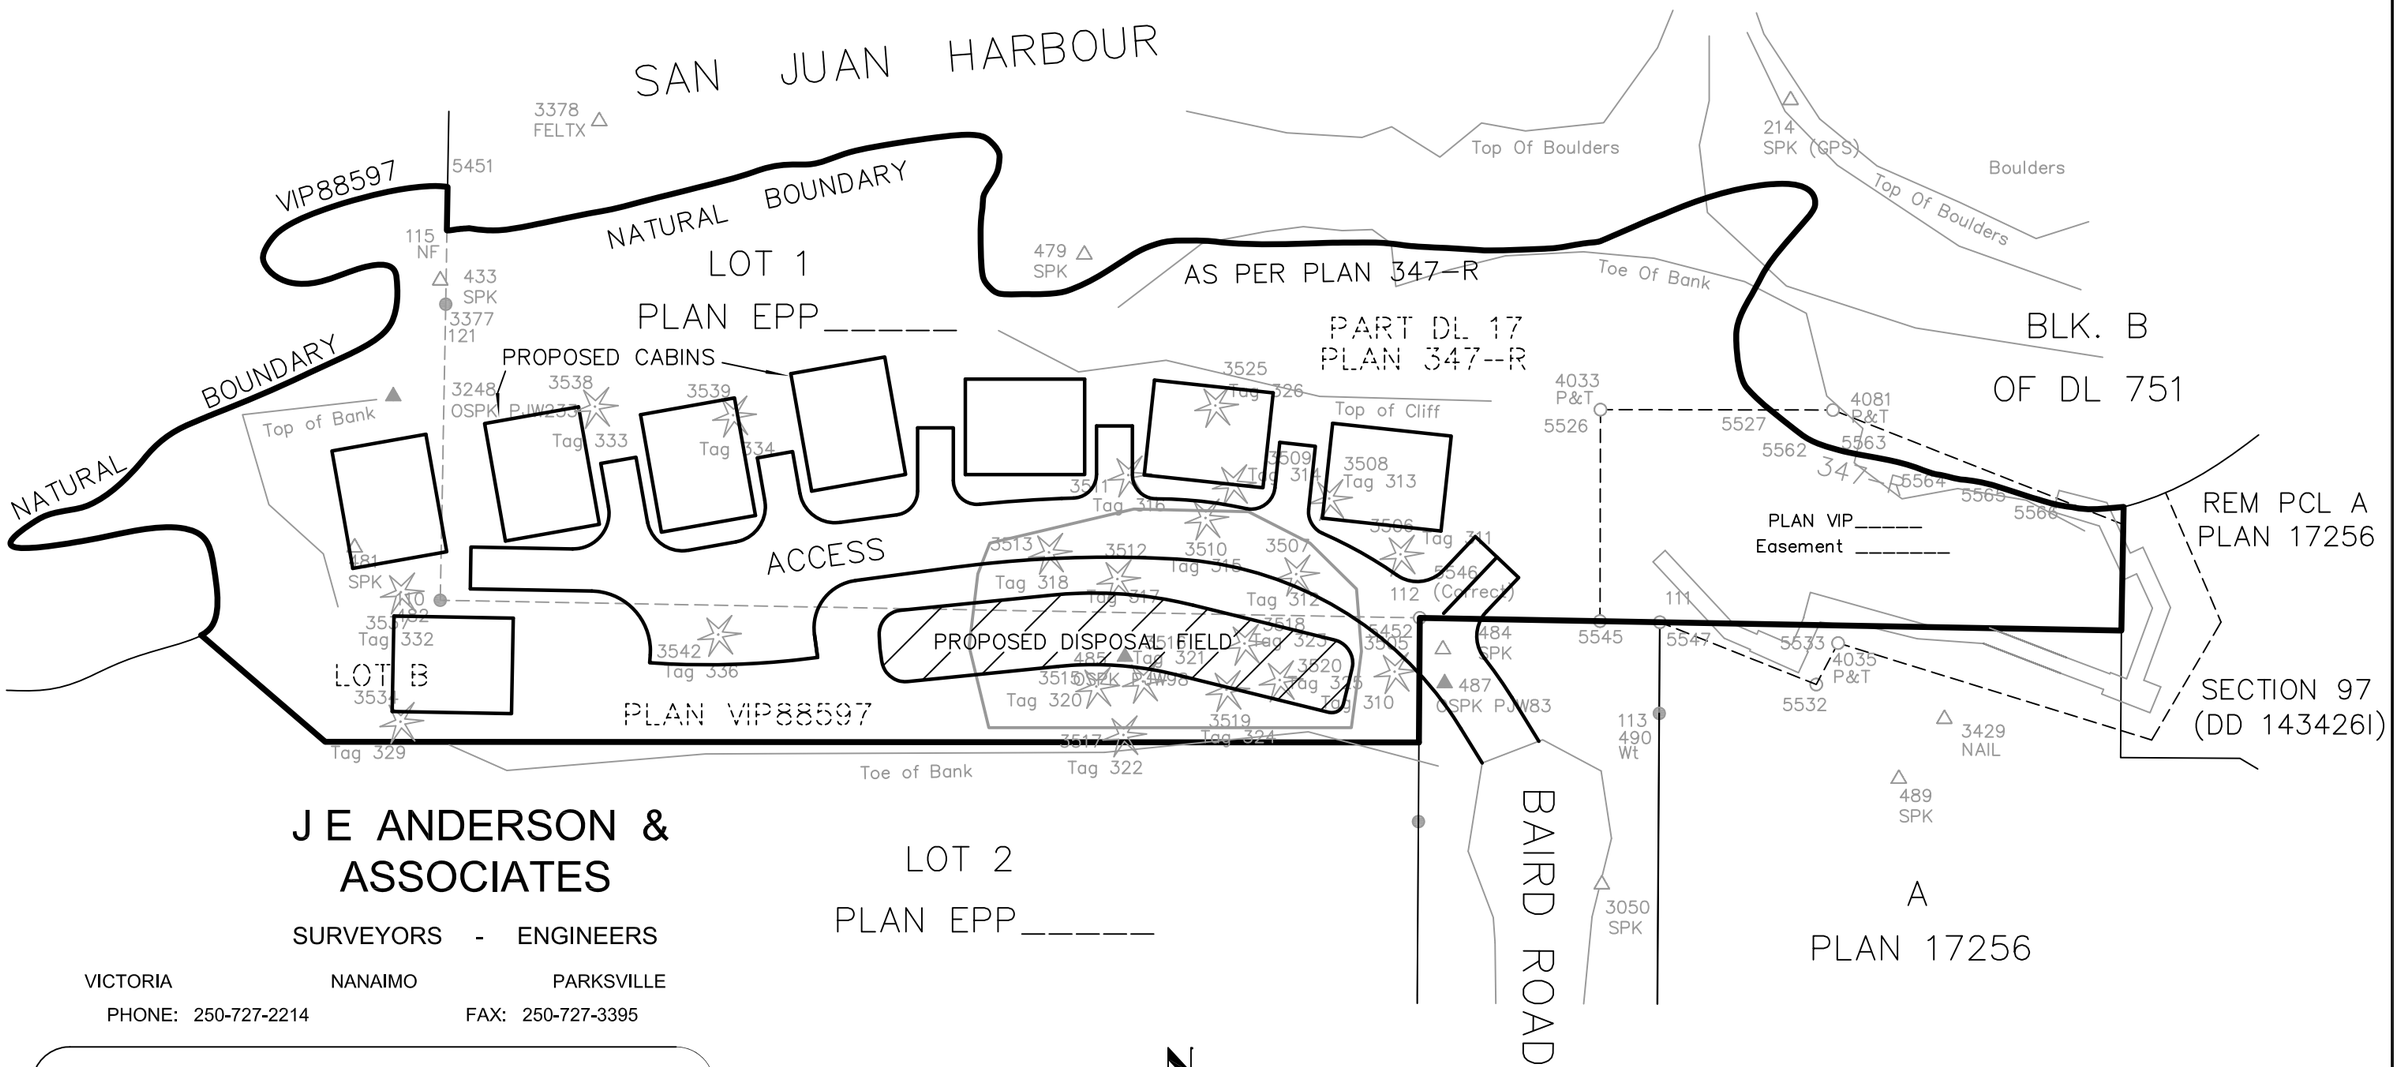

J E ANDERSON & ASSOCIATES

SURVEYORS - ENGINEERS

VICTORIA NANAIMO PARKSVILLE

PHONE: 250-727-2214 FAX: 250-727-3395

LOT 2

PLAN EPP_____

N

Scale 1:500

0 5 10 20 30 40 50

REZONING PLAN

THREE POINT PROPERTIES

DRAWN BY : PJW	PROJECT SURVEYOR : DRC
SCALE : 1:500	DATE : APR 25/12

LOT 1, DISTRICT LOT 17,
RENFREW DISTRICT, PLAN EPP_____

OUR FILE : 26116-2	REVISION :

Z:\PJW\Jobs2012\26116-2_Baird_Road_Cabins_Apr18_2012.dwg (Rezone)