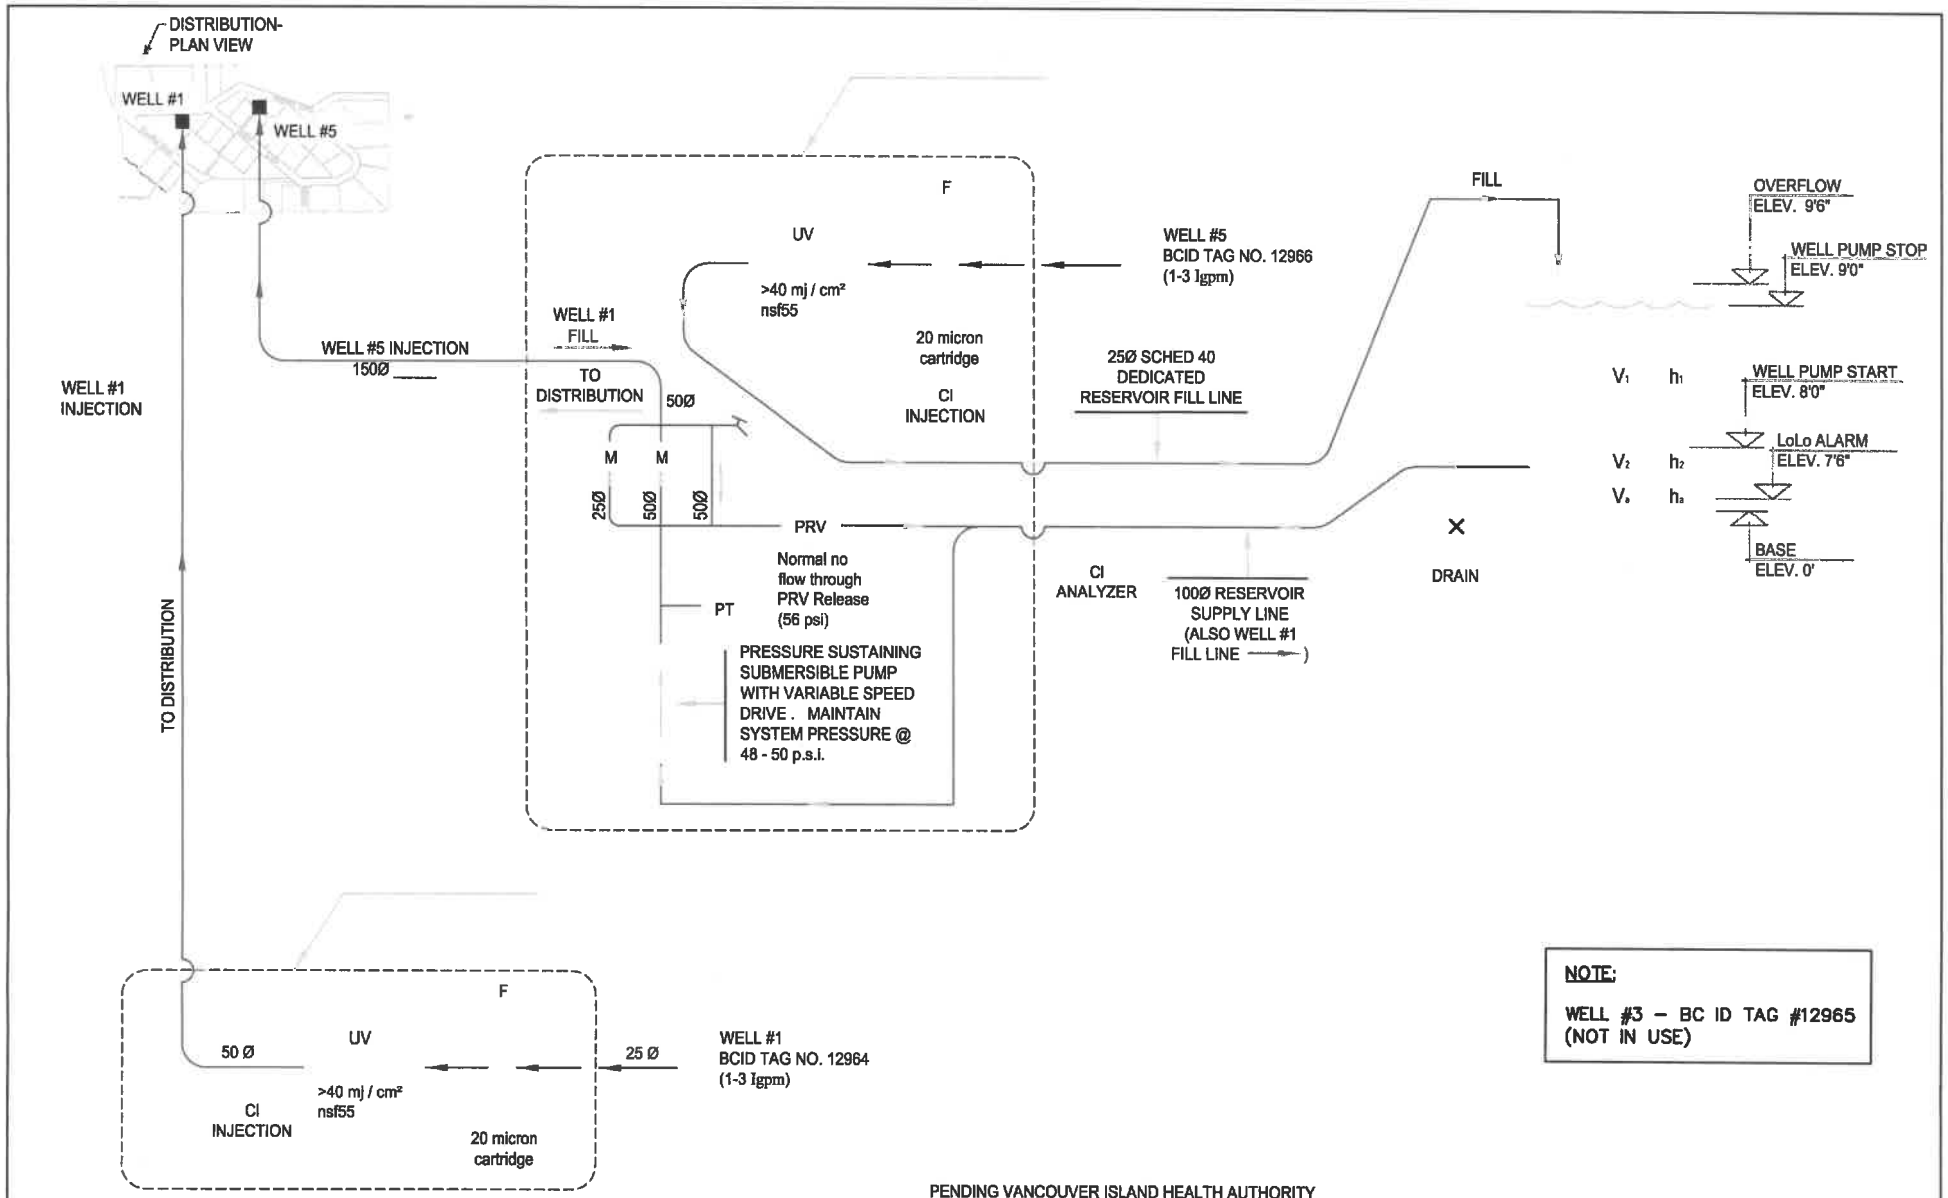

NOTE:

WELL #3 – BC ID TAG #12965
(NOT IN USE)

PENDING VANCOUVER ISLAND HEALTH AUTHORITY
PERMIT NO. W-5-1176